House Lighting Rig

Lighting Plan and Renders

Meow Nui

15/08/2025

Version V1.3

Prepared by Morgan,Dylan and Daniel
dylan@i-o.nz & dan@i-o.nz

File: Meow Nui House LX Plan Updated 150825.c2p

THIS PLAN MUST NOT BE USED, ALTERED, OR
DISTRIBUTED WITHOUT PRIOR PERMISSION.



ILLUMINATION+OPTICS

House Lighting Rig

Important Info

FOH / SYSTEMS

- 1 x grandMA3 Wing and PC

FIXTURES

House Lighting Already Installed:

16 x LED Parcan (RGBW)

4 x DTW LED Blinder

4 x FOS Cyclone Pro (Tilt Strobe)

4 x B-EYE K10

4 x 1.2k Selecon Fresnel

Front Stage Wash

GENERAL NOTES

EXTRA LIGHTING

Lighting Upgrade Packages

Following Items Available to Hire with Quotes on Request

- Pointe x8, B-EYE K10 x 6, (Band)
- Pointe x8, B-EYE K10 x 6, PixelBlade7 x 8,
- Strike M (Tilt Strobe) x 4 (EDM)
- LED Upgrade - 18 Square LED (6m x 3m)

Project	House Lighting Rig
Project location	Meow Nui
Project date	15/08/2025
Drawing author	Morgan,Dylan and
Drawing version	V1.3
Lighting designer	
Design Company	Illumination and Optics Ltd
Director	
Technical director	Morgan Whitfield



ILLUMINATION+OPTICS

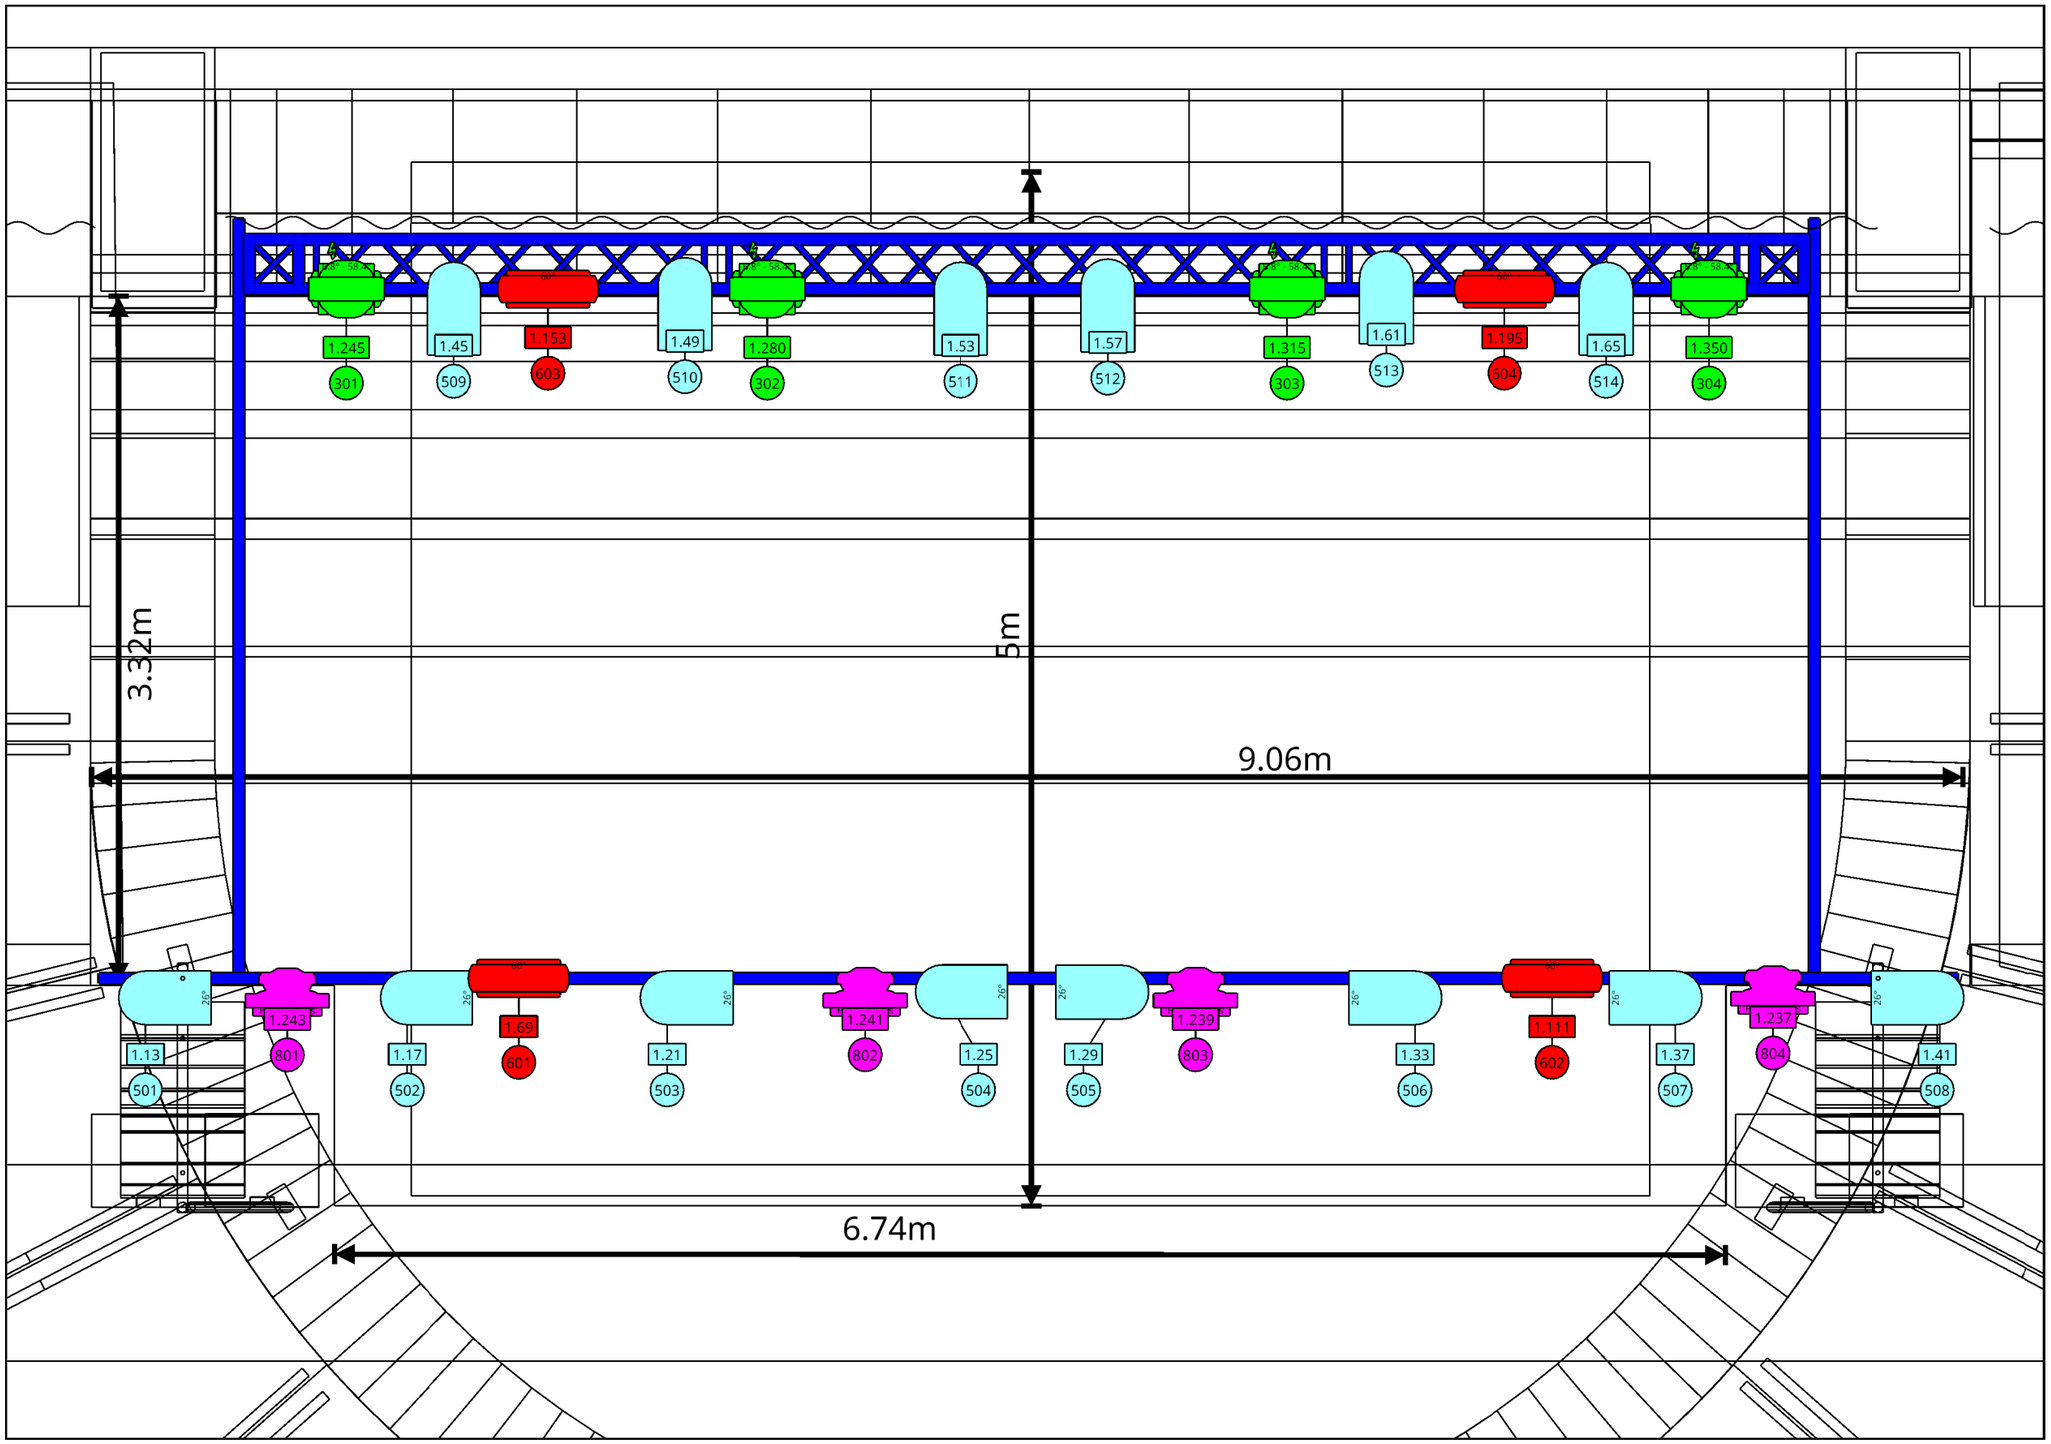

OVERVIEW

Project	House Lighting Rig
Project location	Meow Nui
Project date	15/08/2025
Drawing author	Morgan,Dylan and
Drawing version	V1.3
Lighting designer	
Design Company	Illumination and Optics Ltd
Director	
Technical director	Morgan Whitfield

Symbol key

- RGBW LED Par (14)
- Cyclone Pro (42ch) (4)
- B-EYE K10 (Shapes 35ch) (4)
- Theatrelight 1200w PC (6)
- DTW Blinder 350 IP (4)



ILLUMINATION+OPTICS

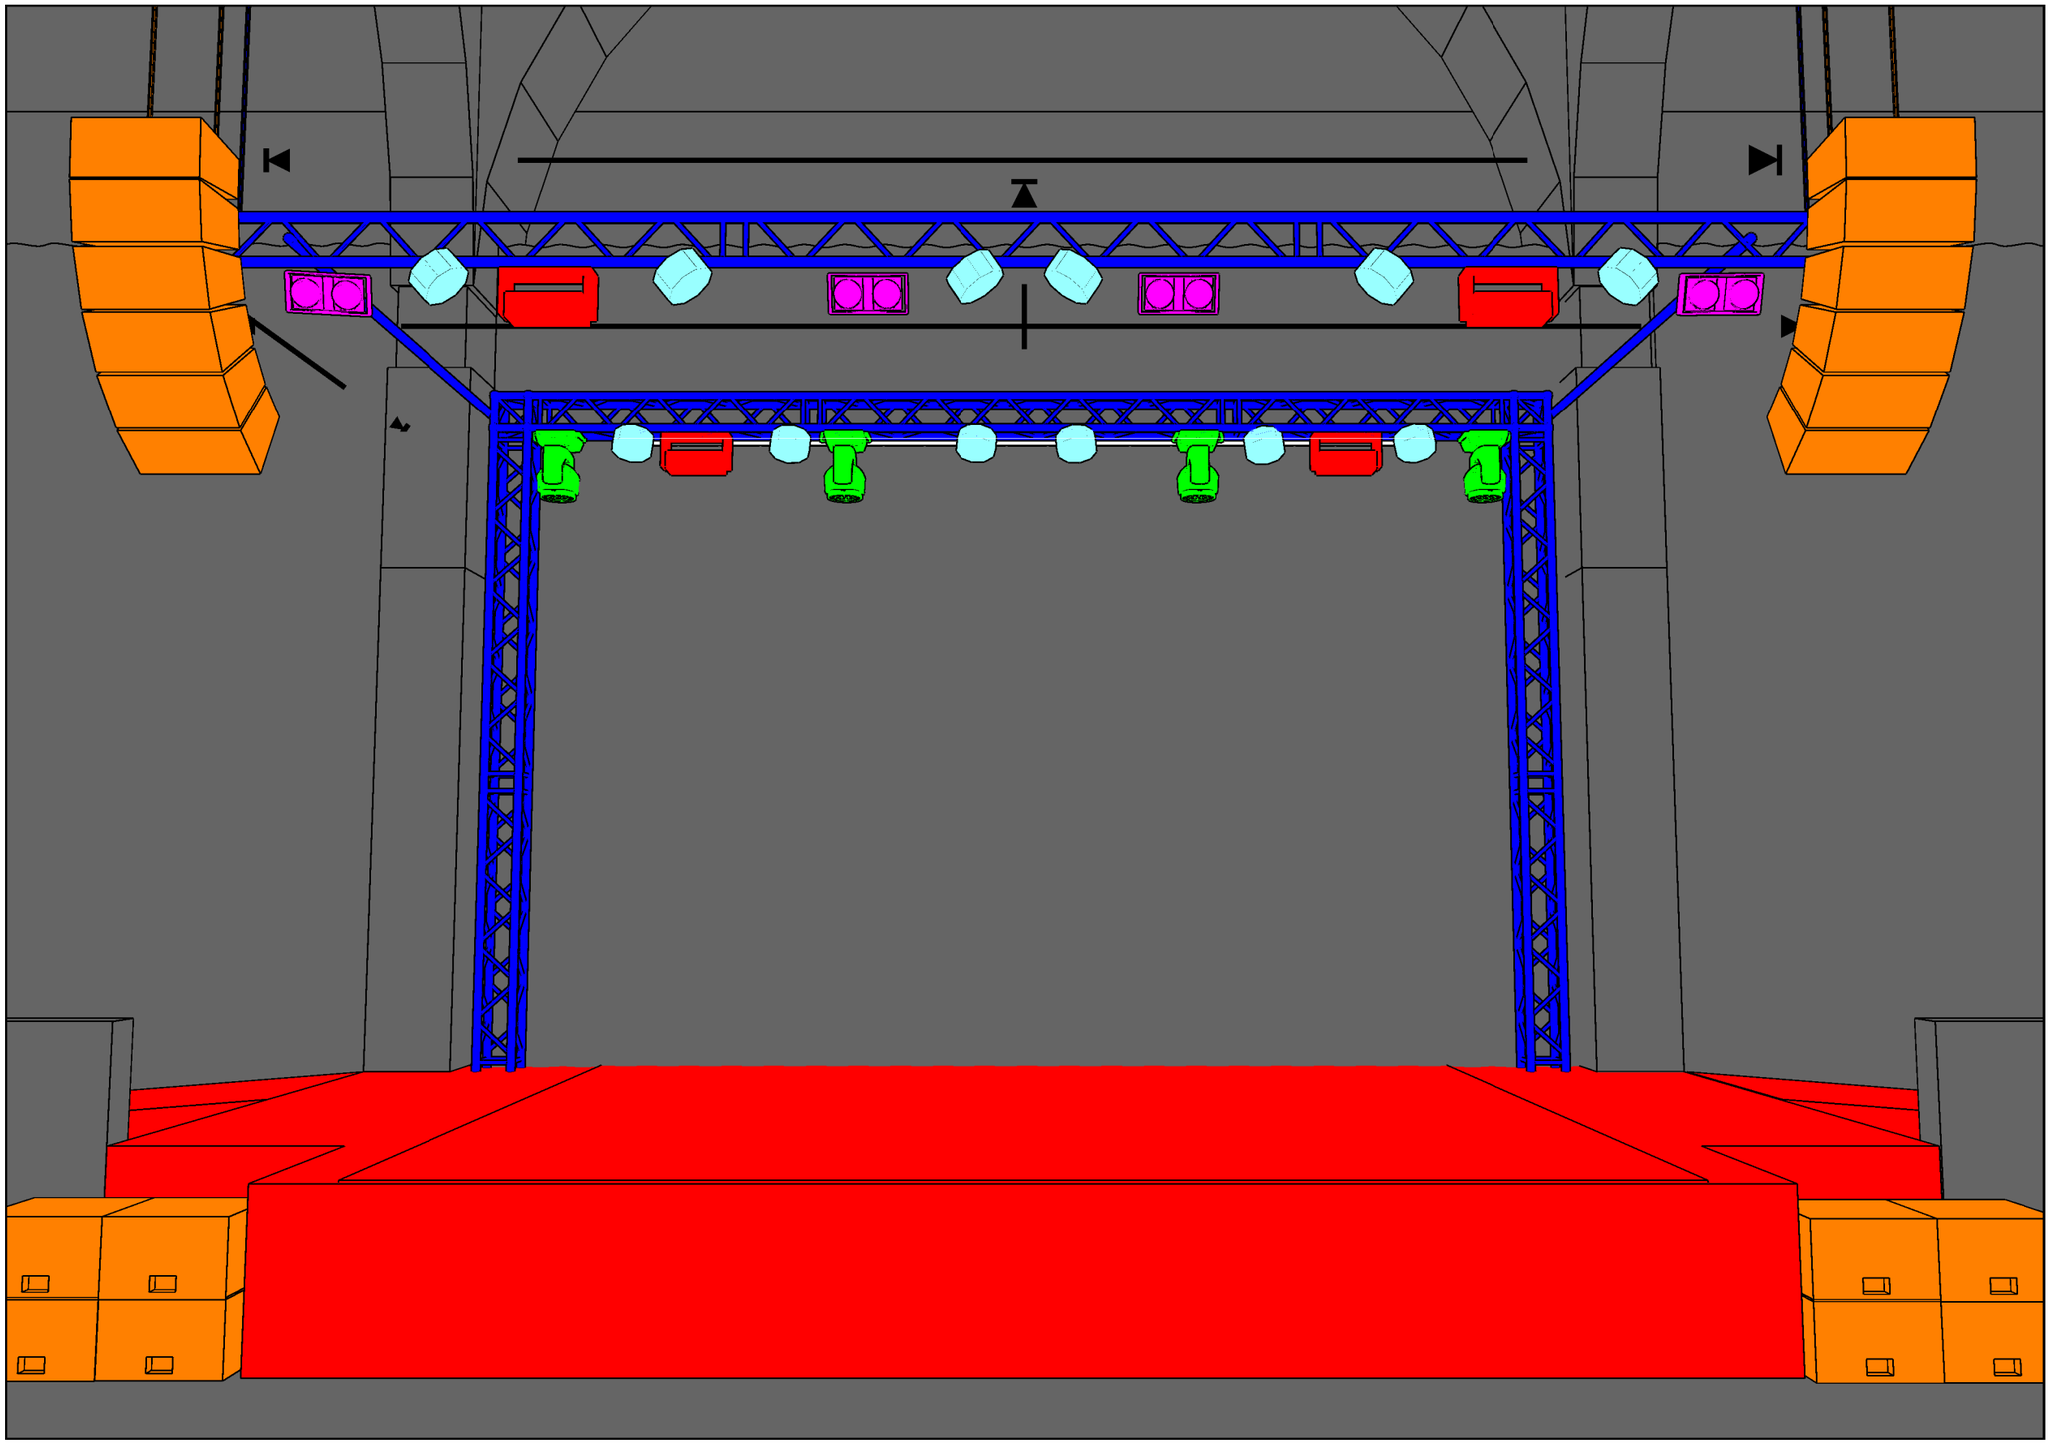

FRONT PERSPECTIVE

Project	House Lighting Rig
Project location	Meow Nui
Project date	15/08/2025
Drawing author	Morgan,Dylan and
Drawing version	V1.3
Lighting designer	
Design Company	Illumination and Optics Ltd
Director	
Technical director	Morgan Whitfield

Symbol key

- RGBW LED Par (14)
- Cyclone Pro (42ch) (4)
- B-EYE K10 (Shapes 35ch) (4)
- 1200w PC (6)
- DTW Blinder 350 IP (4)

ILLUMINATION+OPTICS

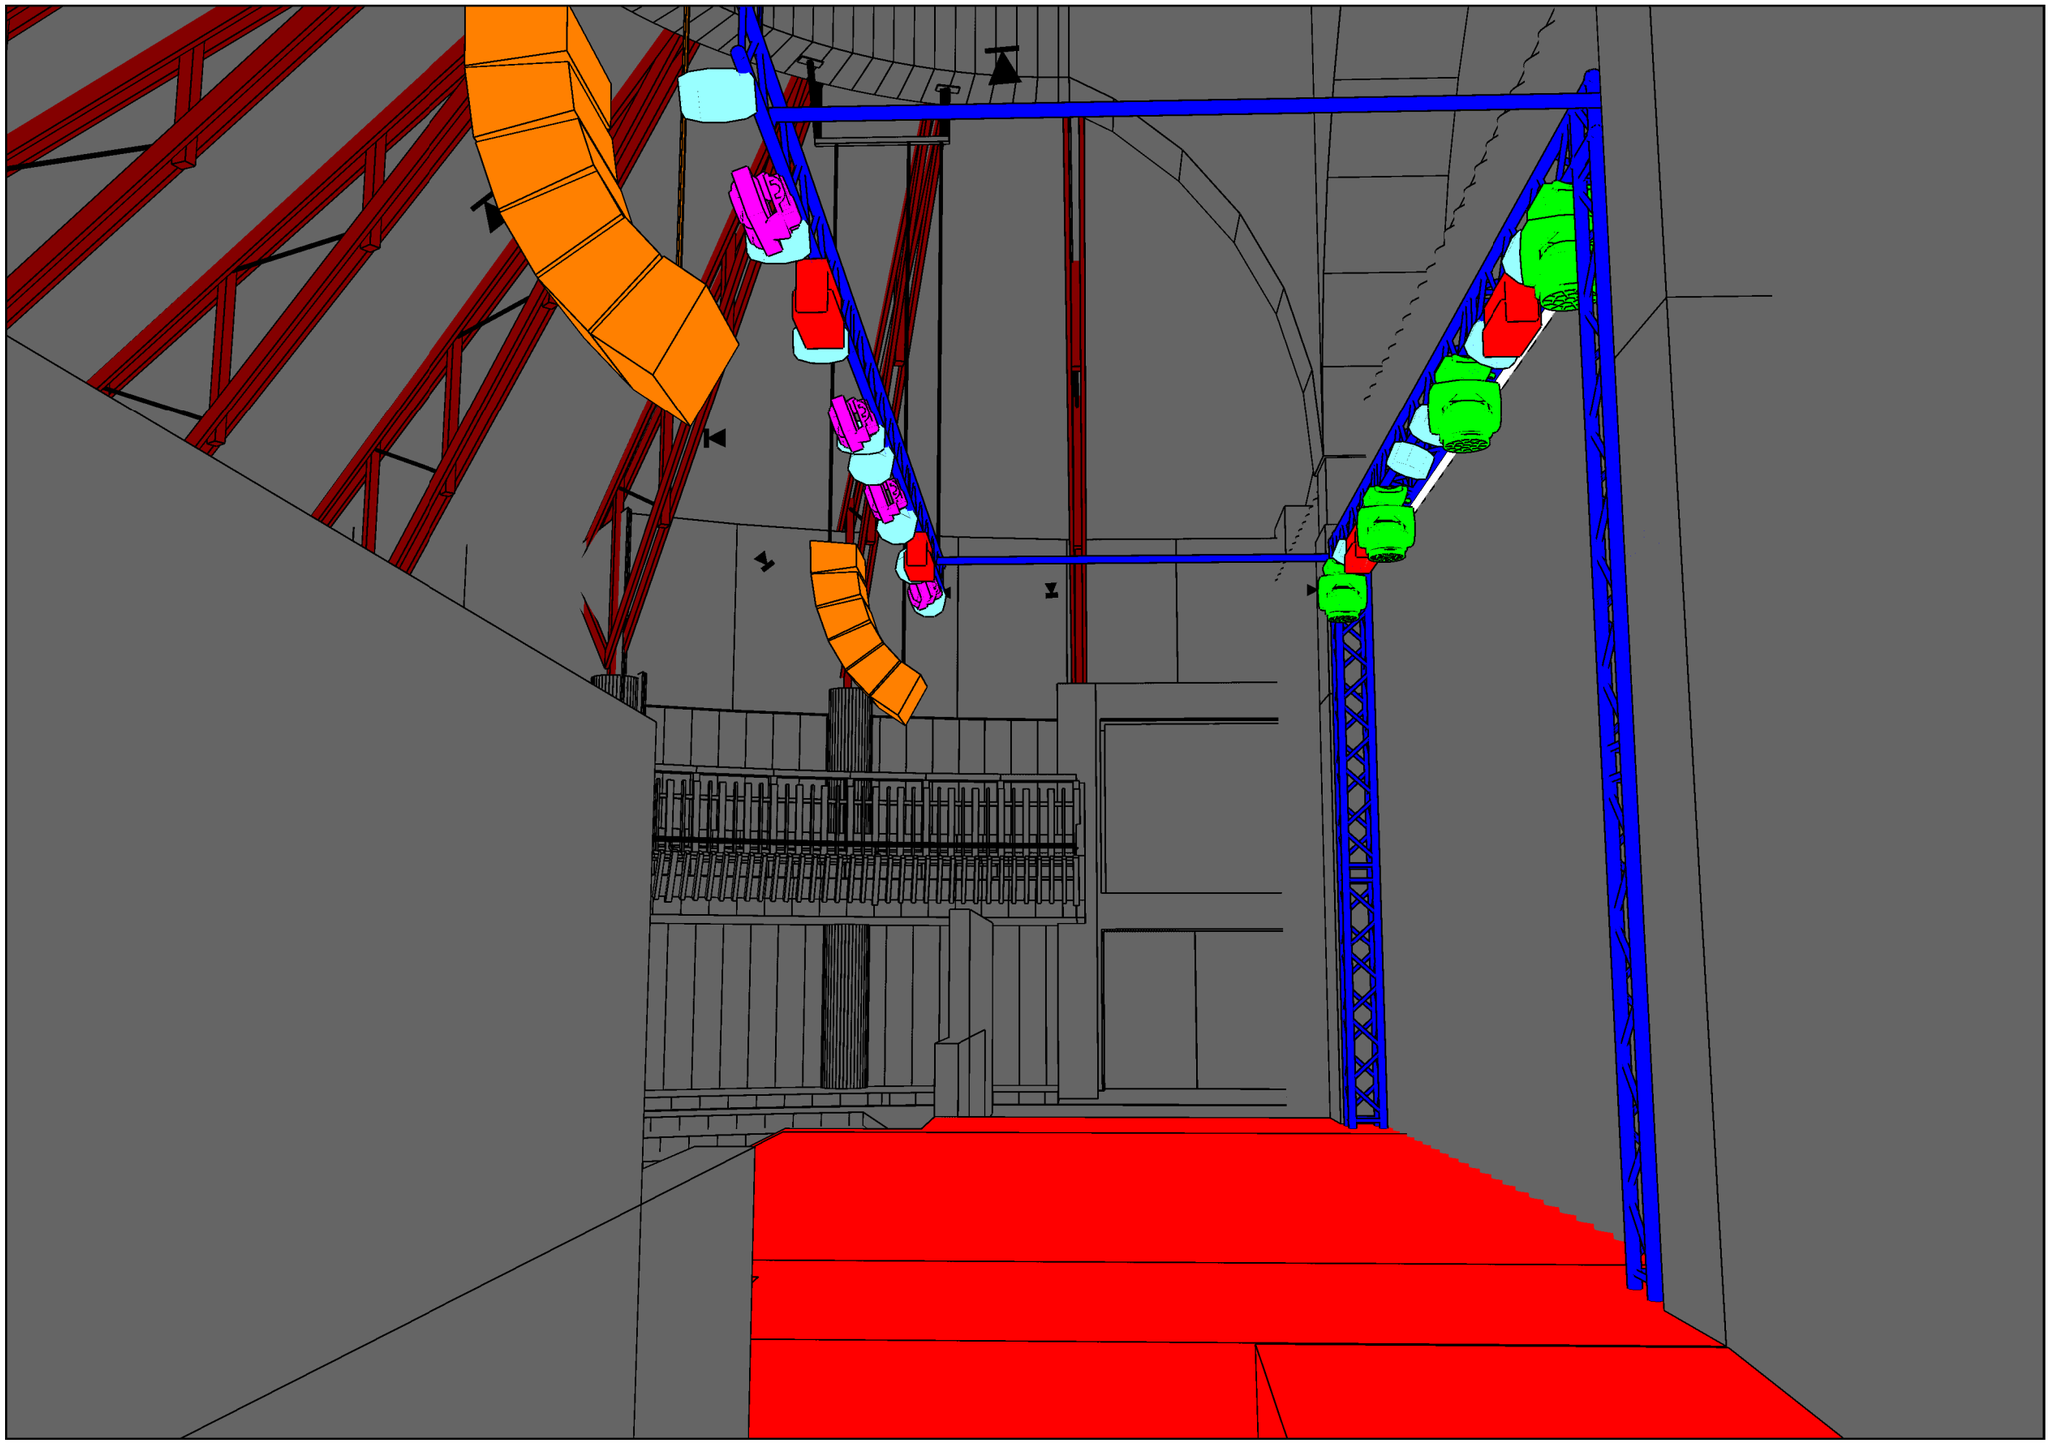

FRONT PERSPECTIVE

Project	House Lighting Rig
Project location	Meow Nui
Project date	15/08/2025
Drawing author	Morgan,Dylan and
Drawing version	V1.3
Lighting designer	
Design Company	Illumination and Optics Ltd
Director	
Technical director	Morgan Whitfield

Symbol key

- RGBW LED Par (14)
- Cyclone Pro (42ch) (4)
- B-EYE K10 (Shapes 35ch) (4)
- 1200w PC (6)
- DTW Blinder 350 IP (4)

ILLUMINATION+OPTICS

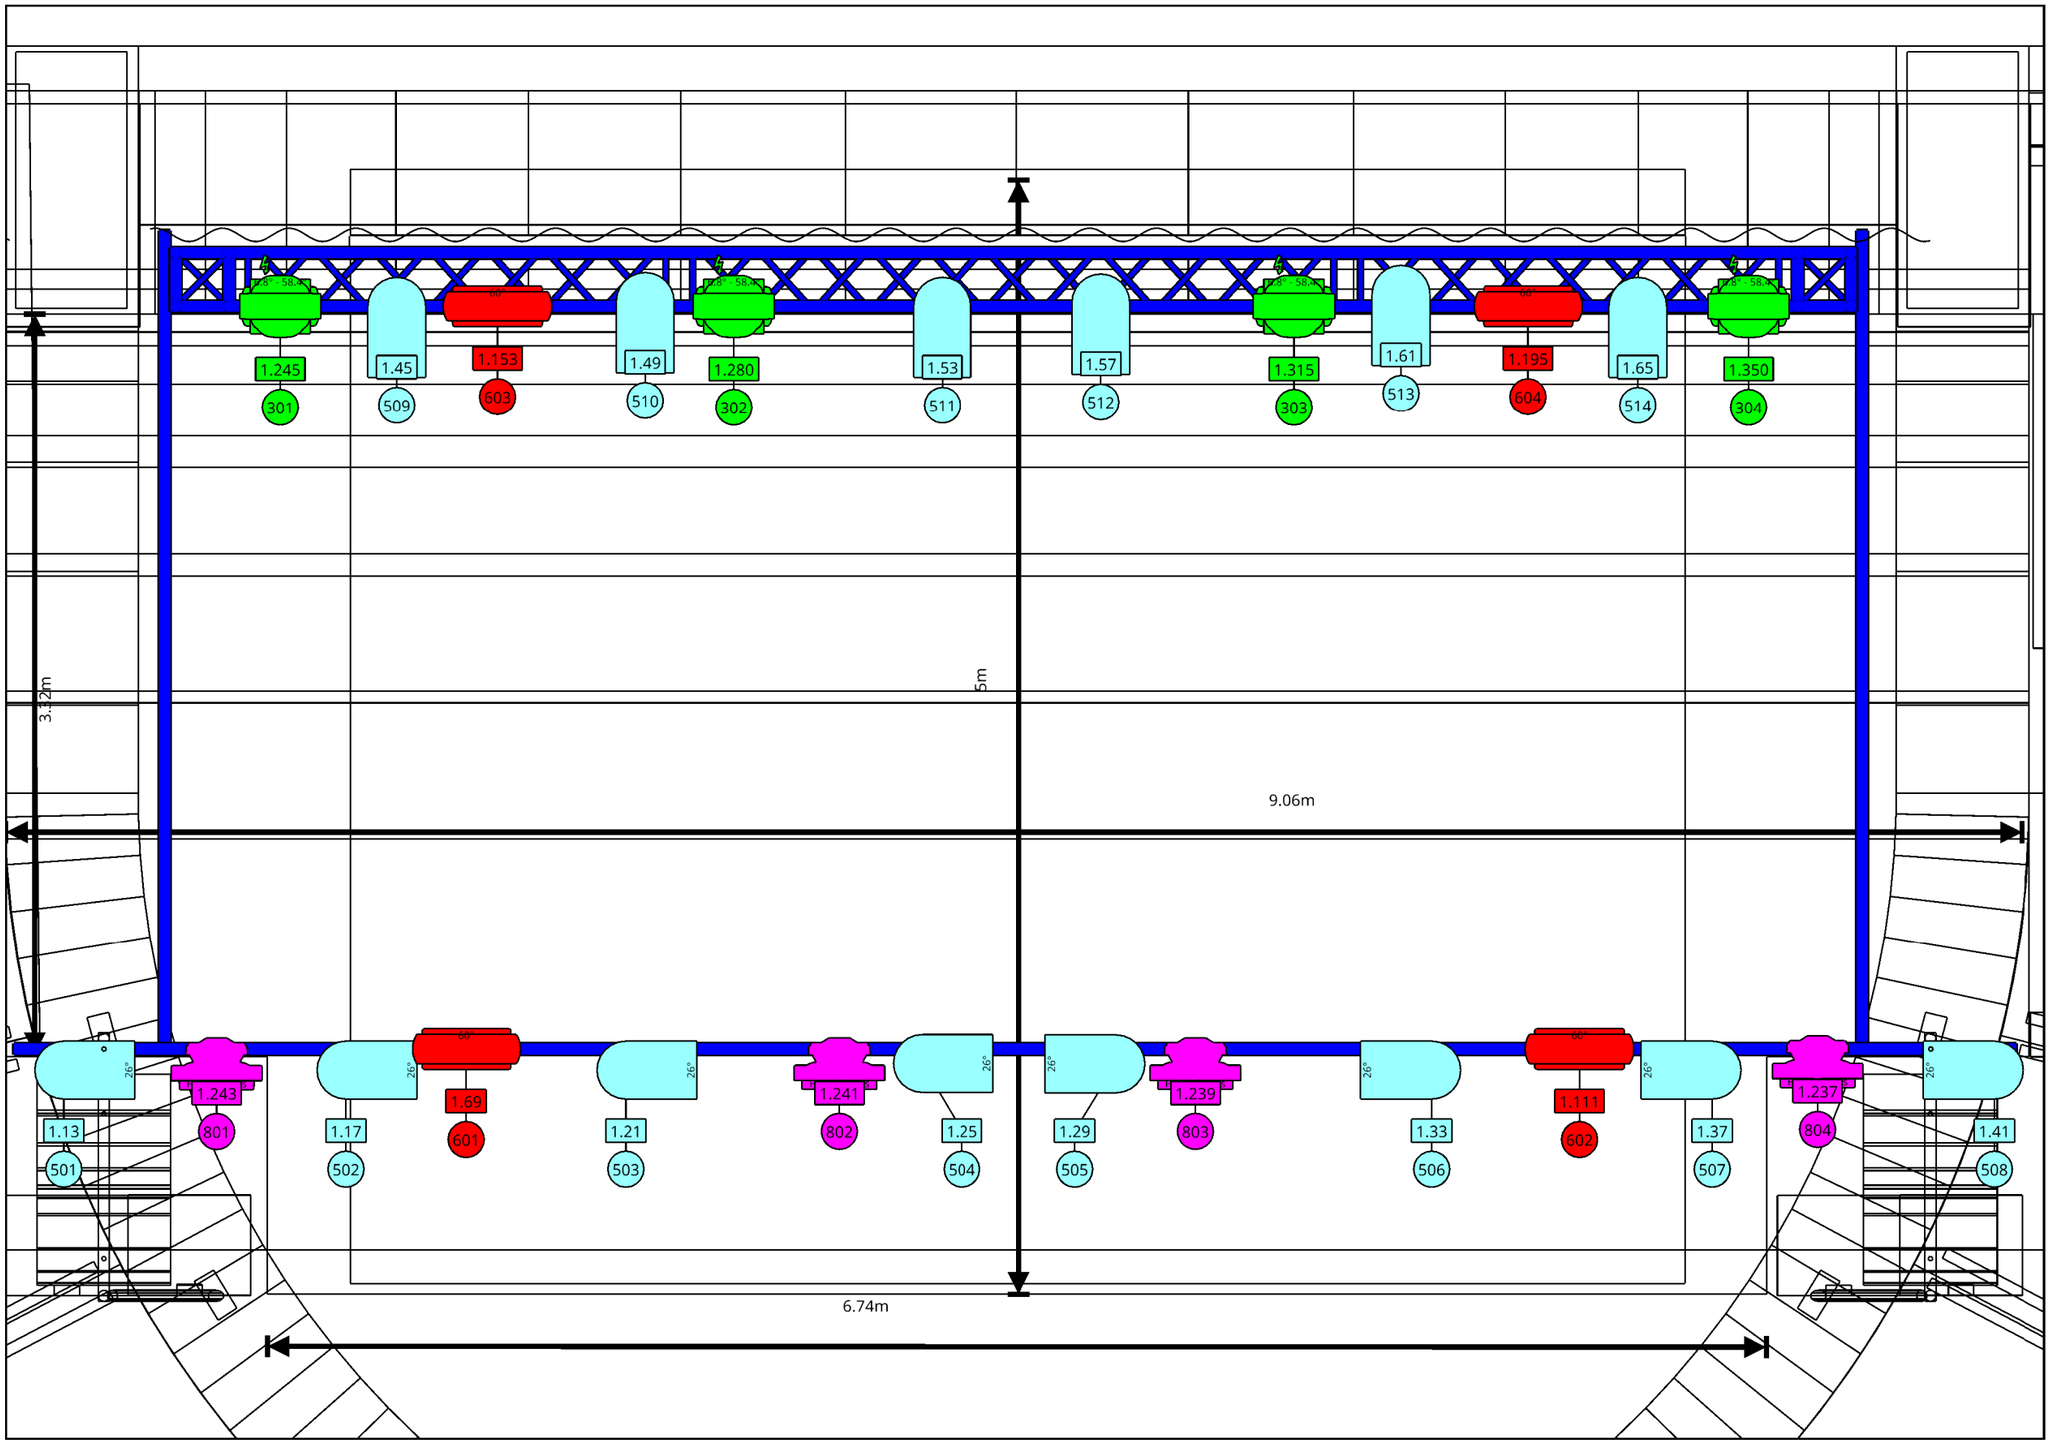

TOP PERSPECTIVE

Project	House Lighting Rig
Project location	Meow Nui
Project date	15/08/2025
Drawing author	Morgan,Dylan and
Drawing version	V1.3
Lighting designer	
Design Company	Illumination and Optics Ltd
Director	
Technical director	Morgan Whitfield

Symbol key

- RGBW LED Par (14)
- Cyclone Pro (42ch) (4)
- B-EYE K10 (Shapes 35ch) (4)
- 1200w PC (6)
- DTW Blinder 350 IP (4)



ILLUMINATION+OPTICS

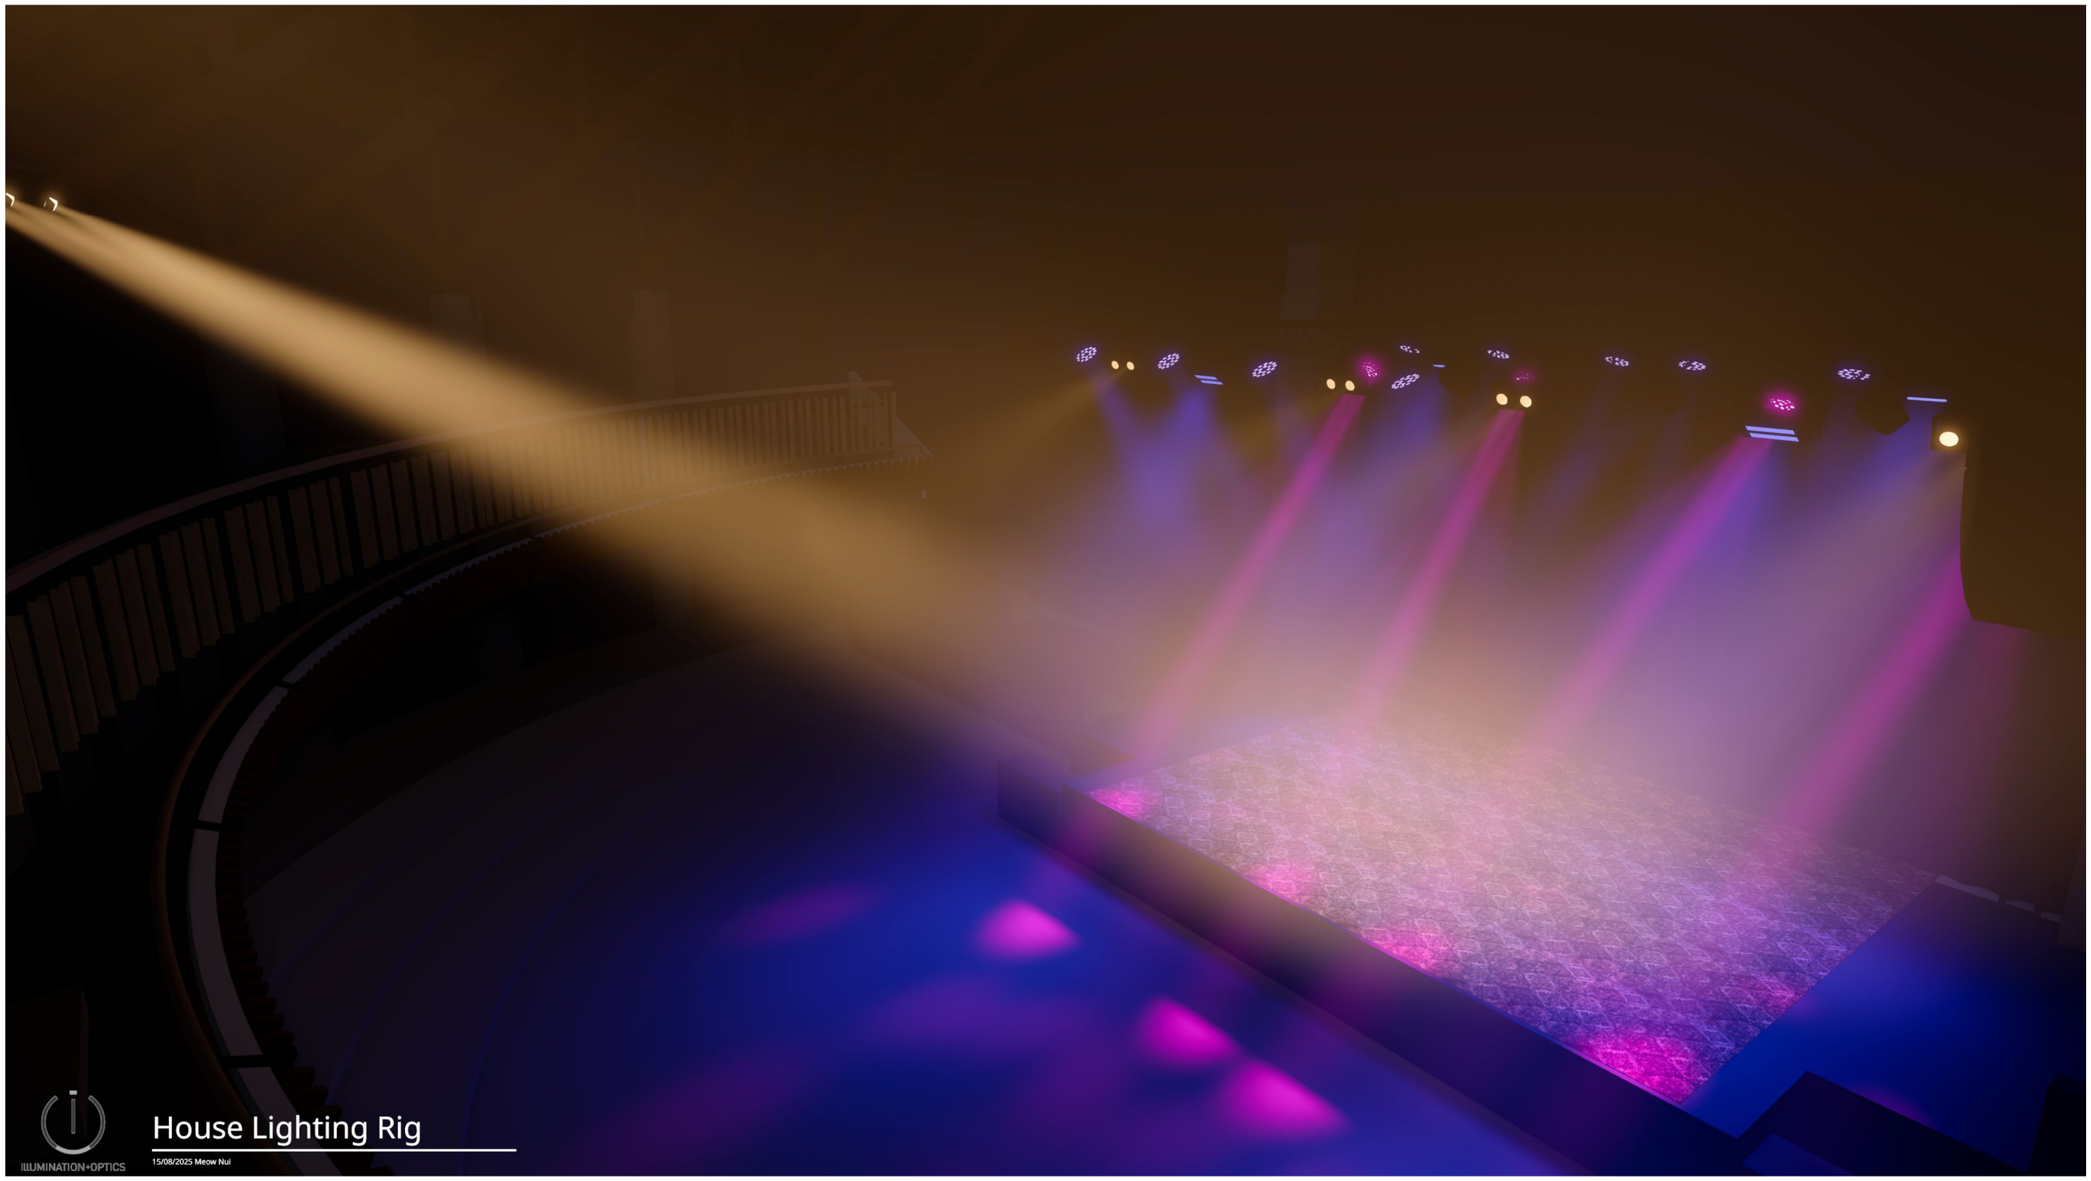

Project	House Lighting Rig
Project location	Meow Nui
Project date	15/08/2025
Drawing author	Morgan,Dylan and
Drawing version	V1.3
Lighting designer	
Design Company	Illumination and Optics Ltd
Director	
Technical director	Morgan Whitfield

Symbol key

- RGBW LED Par (14)
- Cyclone Pro (42ch) (4)
- B-EYE K10 (Shapes 35ch) (4)
- 1200w PC (6)
- DTW Blinder 350 IP (4)



ILLUMINATION+OPTICS



Project
House Lighting Rig

Project location
Meow Nui

Project date
15/08/2025

Drawing author
Morgan,Dylan and

Drawing version
V1.3

Lighting designer

Design Company
Illumination and Optics Ltd

Director

Technical director
Morgan Whitfield

Symbol key

- RGBW LED Par (14)
- Cyclone Pro (42ch) (4)
- B-EYE K10 (Shapes 35ch) (4)
- 1200w PC (6)
- DTW Blinder 350 IP (4)



ILLUMINATION+OPTICS



Project
House Lighting Rig

Project location
Meow Nui

Project date
15/08/2025

Drawing author
Morgan,Dylan and

Drawing version
V1.3

Lighting designer

Design Company
Illumination and Optics Ltd

Director

Technical director
Morgan Whitfield

Symbol key

- RGBW LED Par (14)
- Cyclone Pro (42ch) (4)
- B-EYE K10 (Shapes 35ch) (4)
- 1200w PC (6)
- DTW Blinder 350 IP (4)

ILLUMINATION+OPTICS